AERODROME OBSTACLE CHART-ICAO

MASHHAD / SHAHID HASHEMI NEJAD INTL

DIMENSIONS AND ELEVATIONS IN METERS

TYPE A (OPERATING LIMITATIONS)

RWY 13L/31R

MAG VAR 4°E-2013

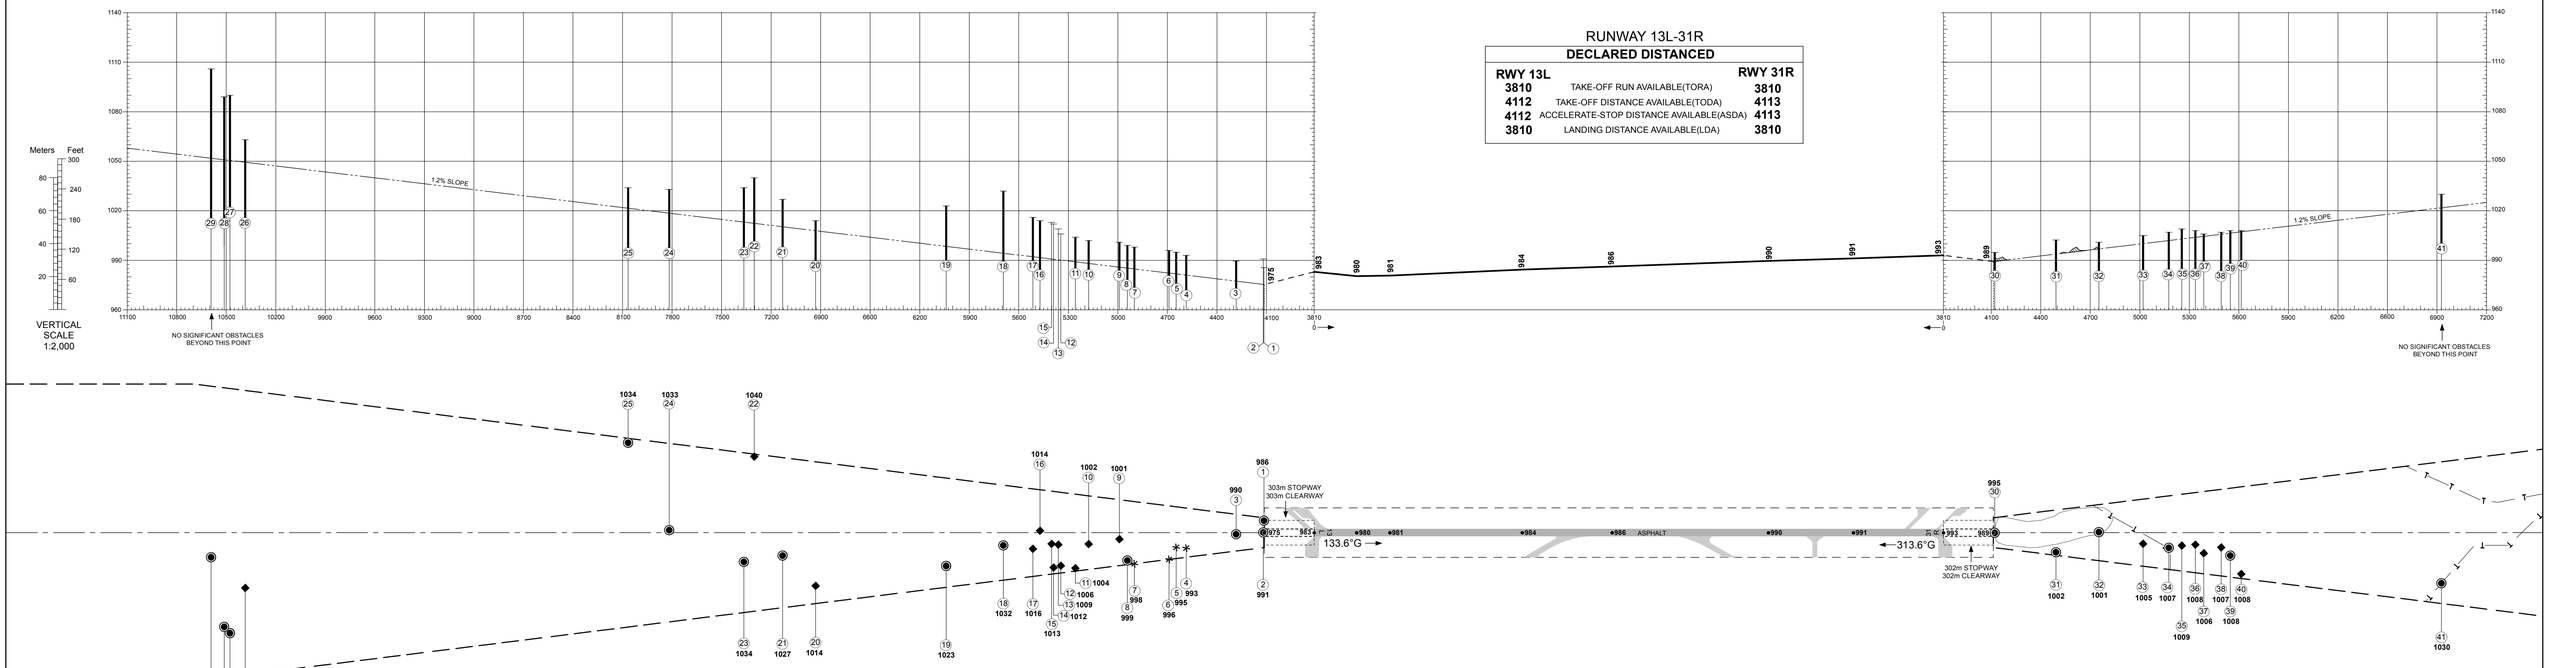

LEGEND	PLAN	PROFILE
IDENTIFICATION NUMBER	3	
ELEVATION AMSL	320	
POLE, TOWER, SPIRE, ANTENNA, ETC.		3
TREE		
BUILDING		
TERRAIN PENETRATING OBSTACLE PLANE		

AMDT RECORD		
No.	DATE	ENTERED BY

Meters: 500 250 0 500 1,000 1,500 2,000 2,500

Feet: 2,000 1,000 0 2,000 4,000 6,000 8,000

HORIZENTAL SCALE 1:20,000

ORDER OF ACCURACY: Horizental 3m; Vertical 0.5m

Obstacles lying wholly below the shadow of other obstacles are not shown.